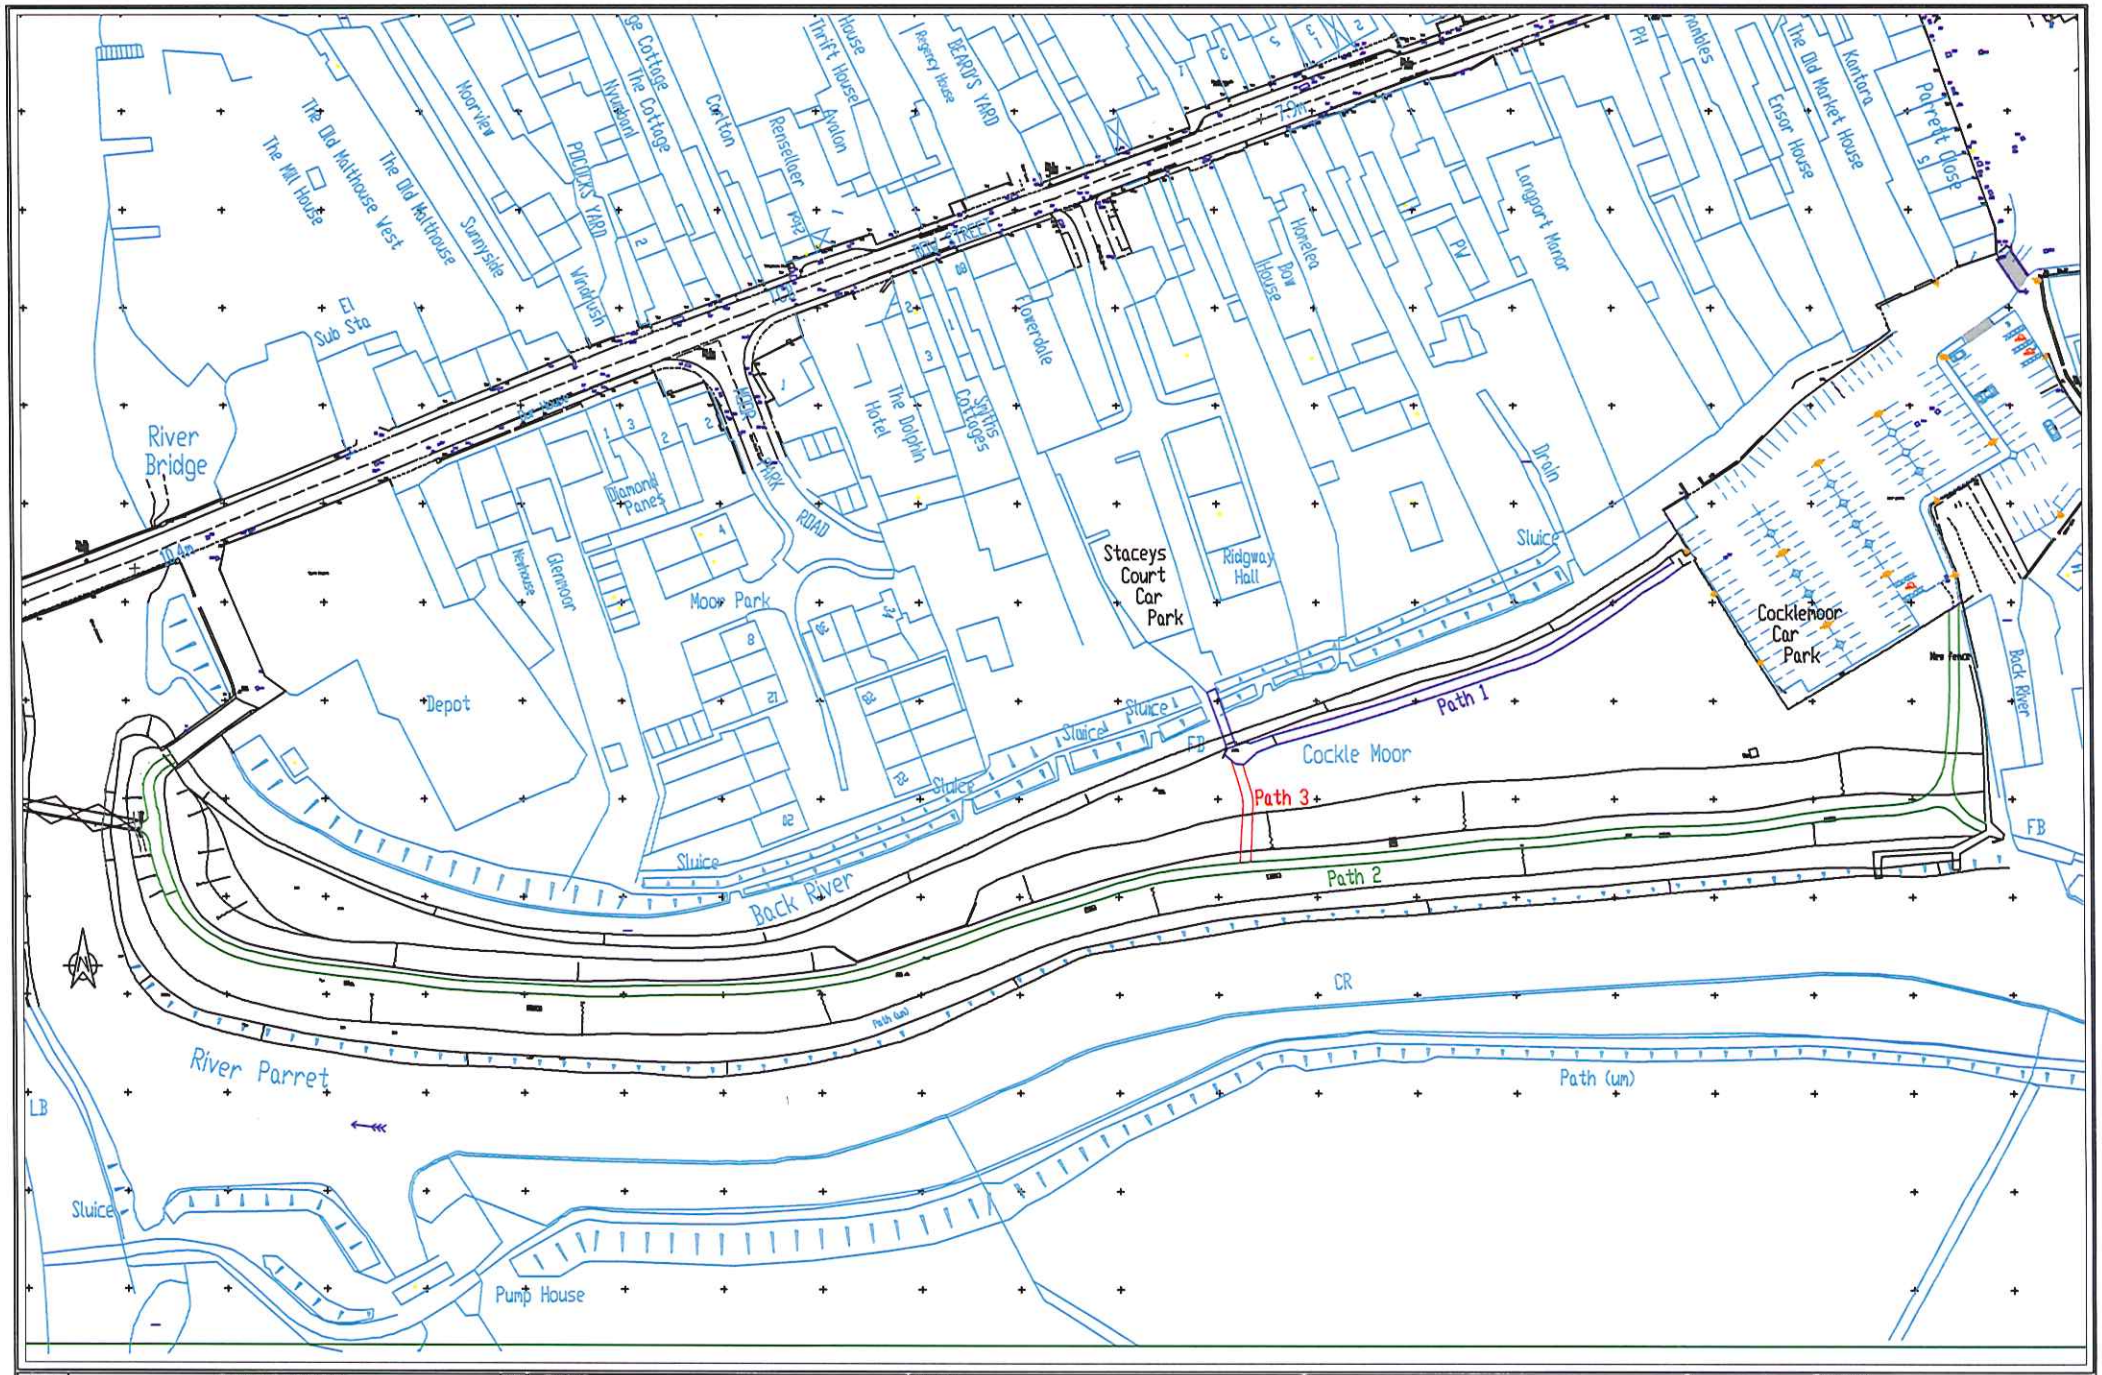

Date	Amendments	Initials

This map is produced from Ordnance Survey material with the permission of Ordnance Survey on behalf of the Controller of Her Majesty's Stationery Office © Crown copyright. Unauthorised reproduction infringes Crown copyright and may lead to prosecution or civil proceedings. South Somerset District Council LA100019471-2020

Project
Langport
Staceys Court to Cocklemoor
Path and Footpath Link

Drawing
General Path Layout Plan

South Somerset District Council
Engineering & Property Services
Brympton Way, YEOVIL, Somerset, BA20 2HT
Tel : 01935 462462

Drawing No.	AN/099/04
Drawn by	IJC
Date	Nov 2015
Scales	1 : 200 @ A1
Plotter scale	1 : 1
Template Updated: Jan 2010	