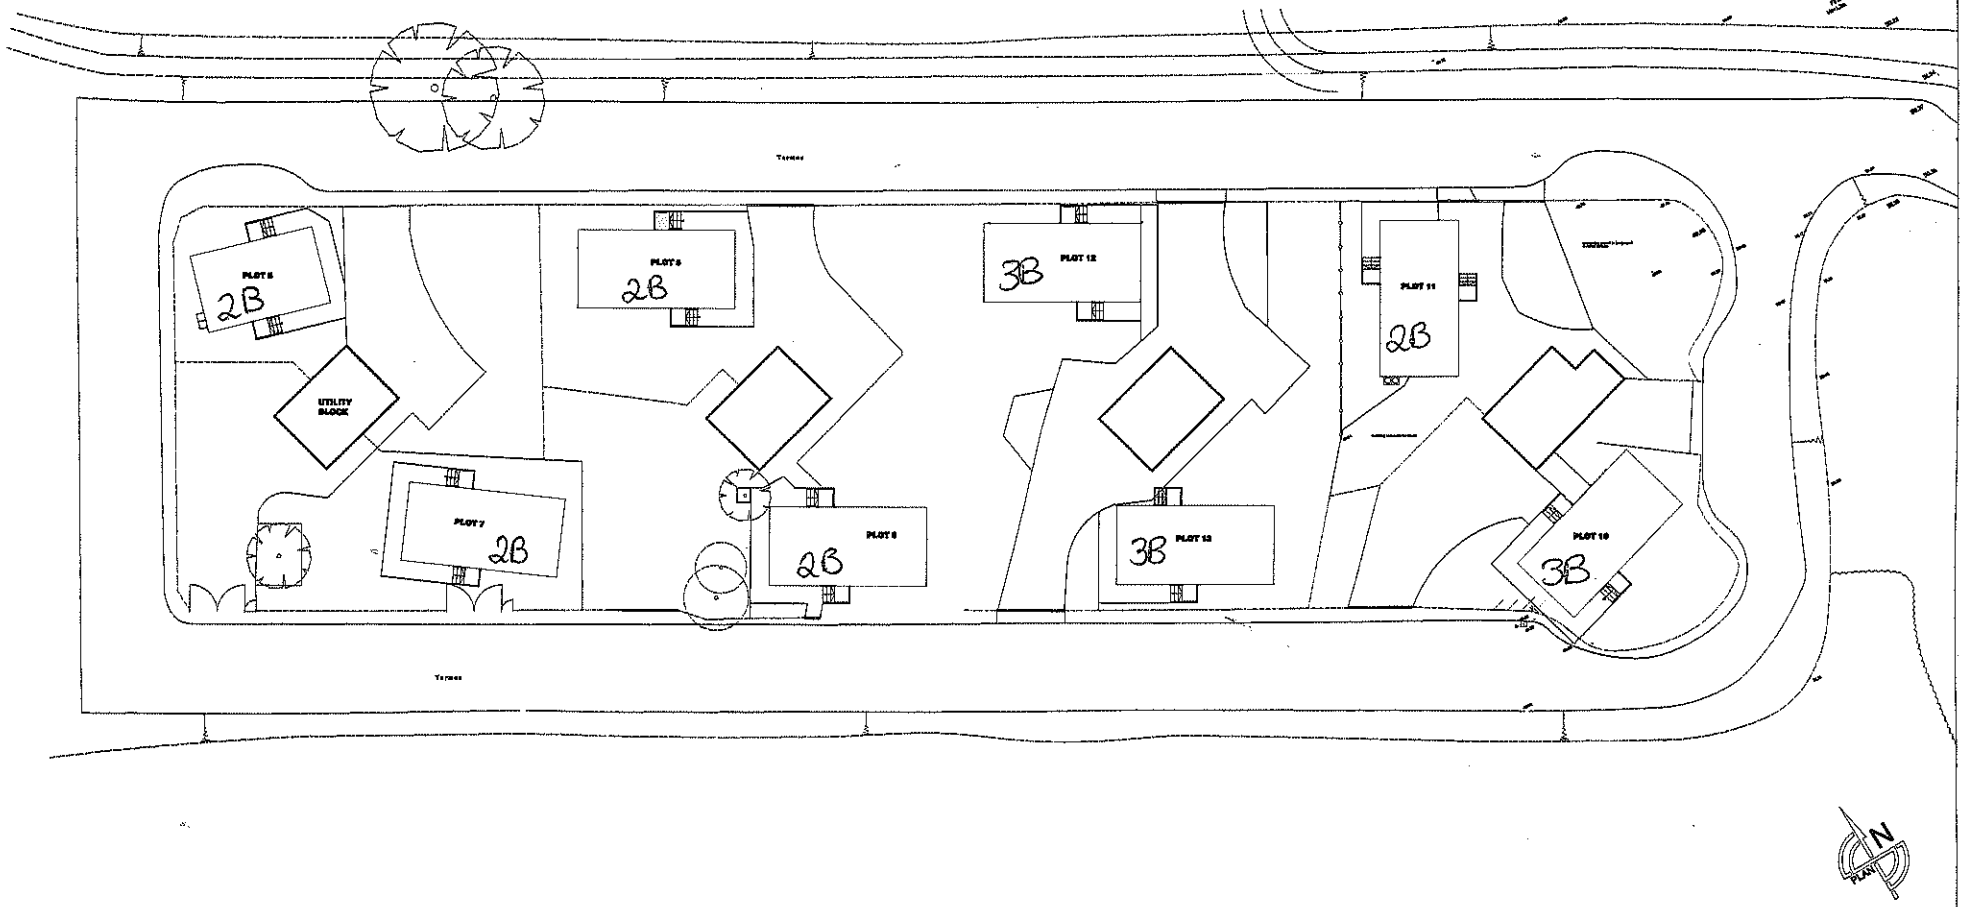

South Somerset District Council
The Council Offices, Brympton Way, Yeovil, Somerset. BA20 2HT
Telephone (01935) 462462 Fax (01935) 462420
ENGINEERING & PROPERTY SERVICES

TINTINHULL TRAVELLERS SITE
Park Homes
Site Plan : Proposed Layout

This drawing is copyright
Do not scale from this drawing

Drawing No.
Layout
Scale: 1:200
Date: August 2010